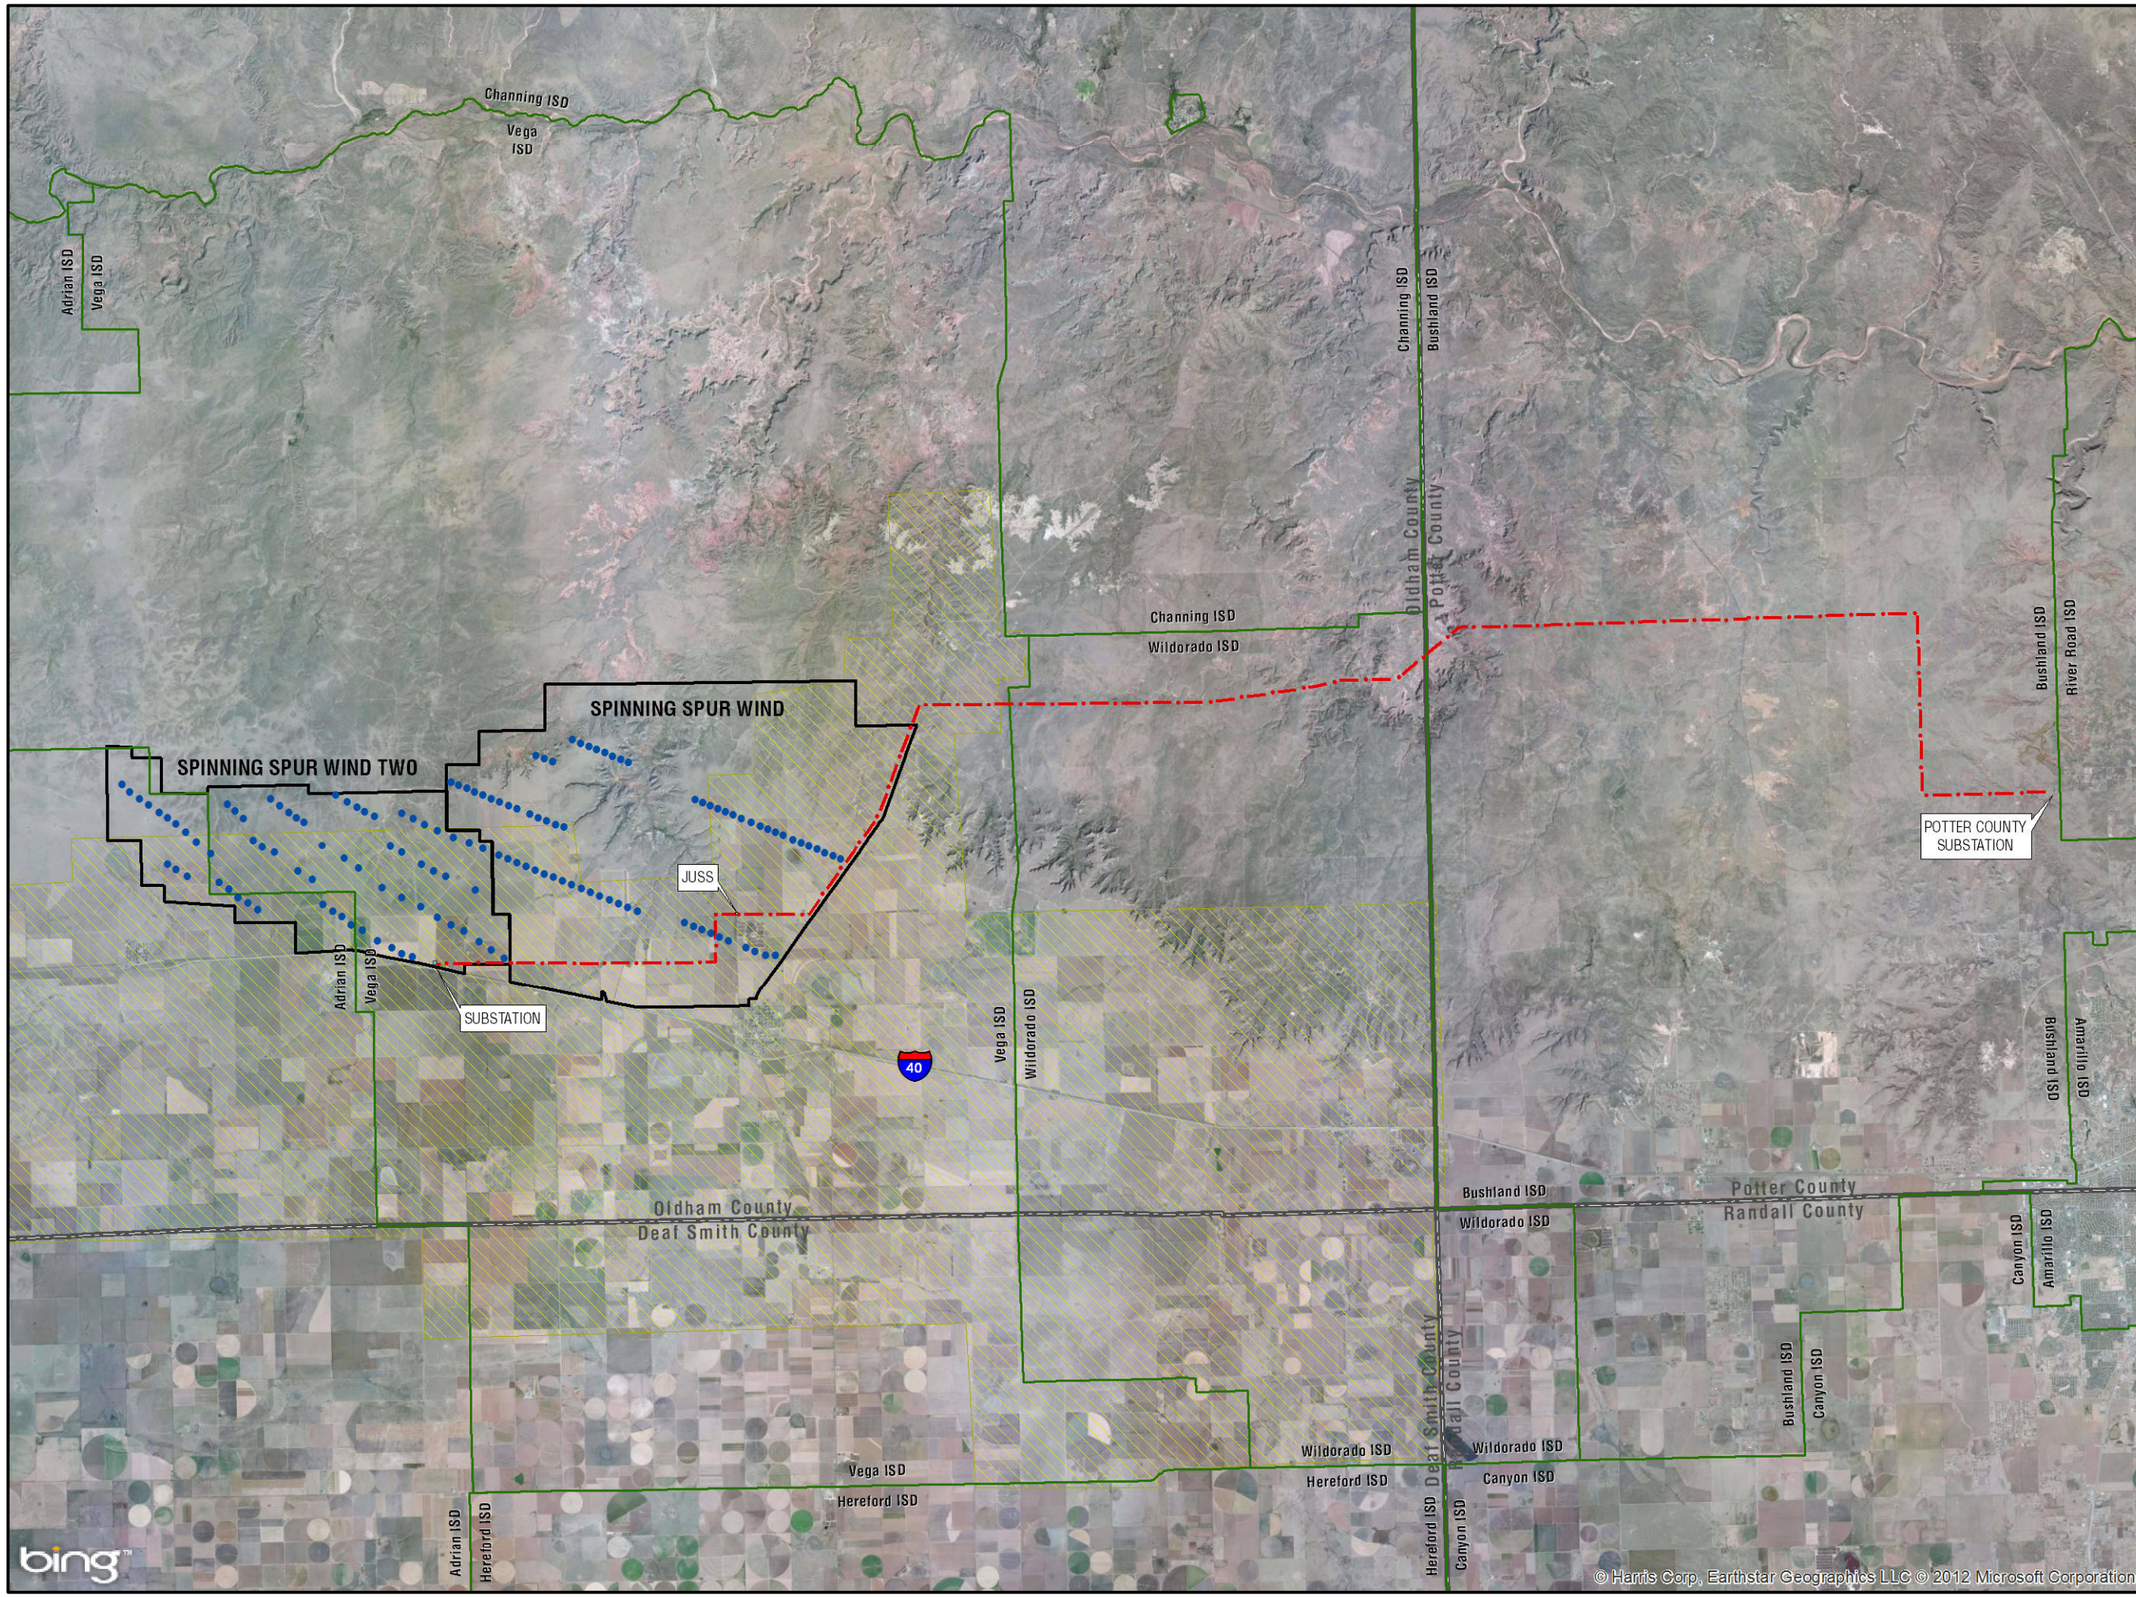

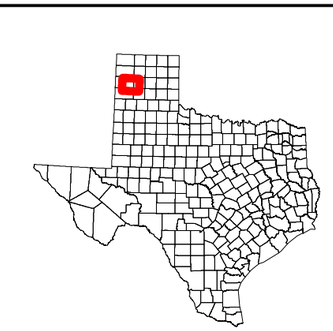

N

0 2 4
Miles

- TURBINE
- TRANSMISSION LINE
- JOINT USE SWITCHING STATION (JUSS)
- SPUR TWO SUBSTATION
- PROJECT LIMITS
- LLANO ESTACADO WATER DISTRICT
- SCHOOL DISTRICT

ISSUE	DRAWN	DATE	APPD	NOTES
1.0	KC	12/19/2012		

DRAWING NUMBER: SPUR II TAX ABATEMENT.MXD

REVISION NOTES

LAYOUT NO.

PURPOSE: REFERENCE

SCALE: 1:210,000

ORIGINAL PLOT SIZE: 11X17

CONFIDENTIAL

PROJECT TITLE

SPINNING SPUR TWO WIND

DRAWING TITLE

IMPROVEMENTS

THIS DRAWING IS THE PROPERTY OF CIELO WIND SERVICES, INC. NO REPRODUCTION MAY BE MADE IN WHOLE OR IN PART WITHOUT PERMISSION.

823 CONGRESS AVE.
SUITE 500
AUSTIN, TEXAS 78701

TEL: 512-440-0305
FAX: 512-440-0277

CIELO WIND SERVICES, INC.
Home of the Wind Ranch